NINE CLASS ROOM FOR ADW SCHOOL

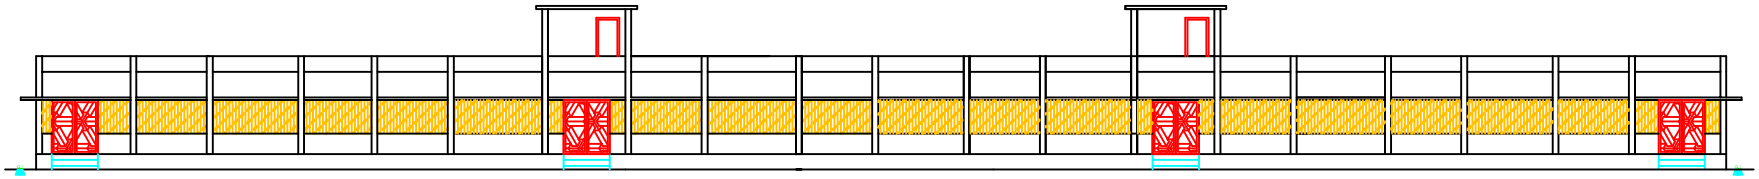

ELEVATION

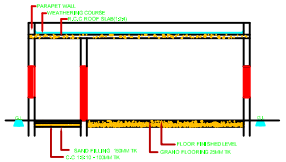

SECTION ON A - A

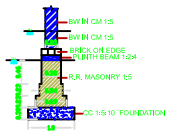

FONDATION DETAILS

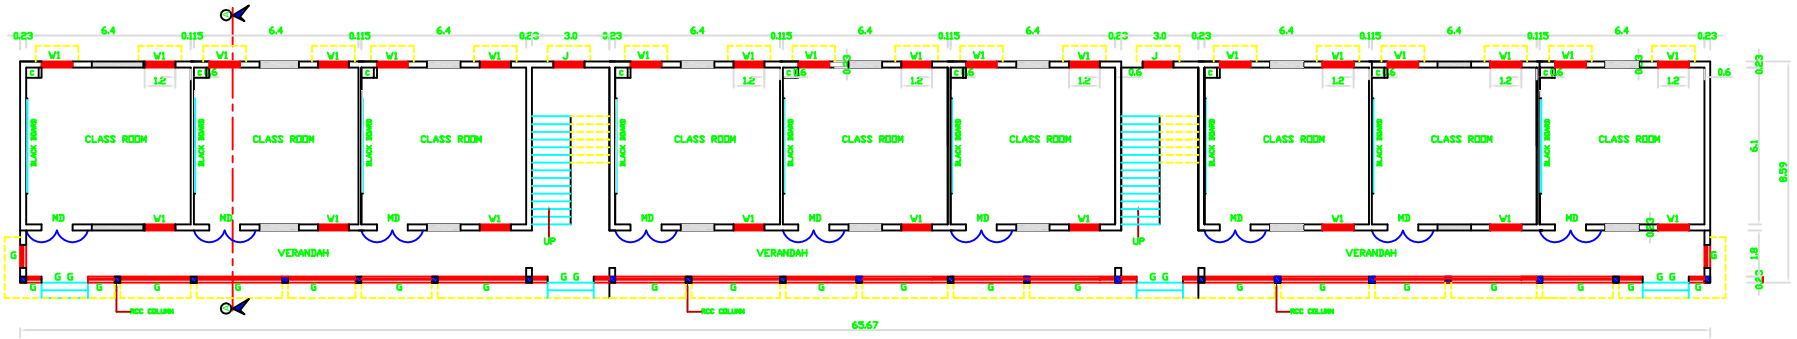

PLAN

PLINTH AREA : 564.10 SQ.M

SCALE :1:50

SCALE :- 1:100, 1:50		DATE :- UP
DETAIL :-	JOB No.	DRG No.
CHKD :-		

ND- DOOR 1.20 x 2.10 mt.
WI- WINDOW 1.20 x 1.20 mt.

ASST. ENGG. \ JUNIOR ENGG.
TAHDCO

ASST. EXECUTIVE ENGINEER.
TAHDCO

EXECUTIVE ENGINEER.
TAHDCO.....DIVISION

GENERAL MANAGER (TECHNICAL)
TAHDCO HEAD OFFICE, CHENNAI - 101.